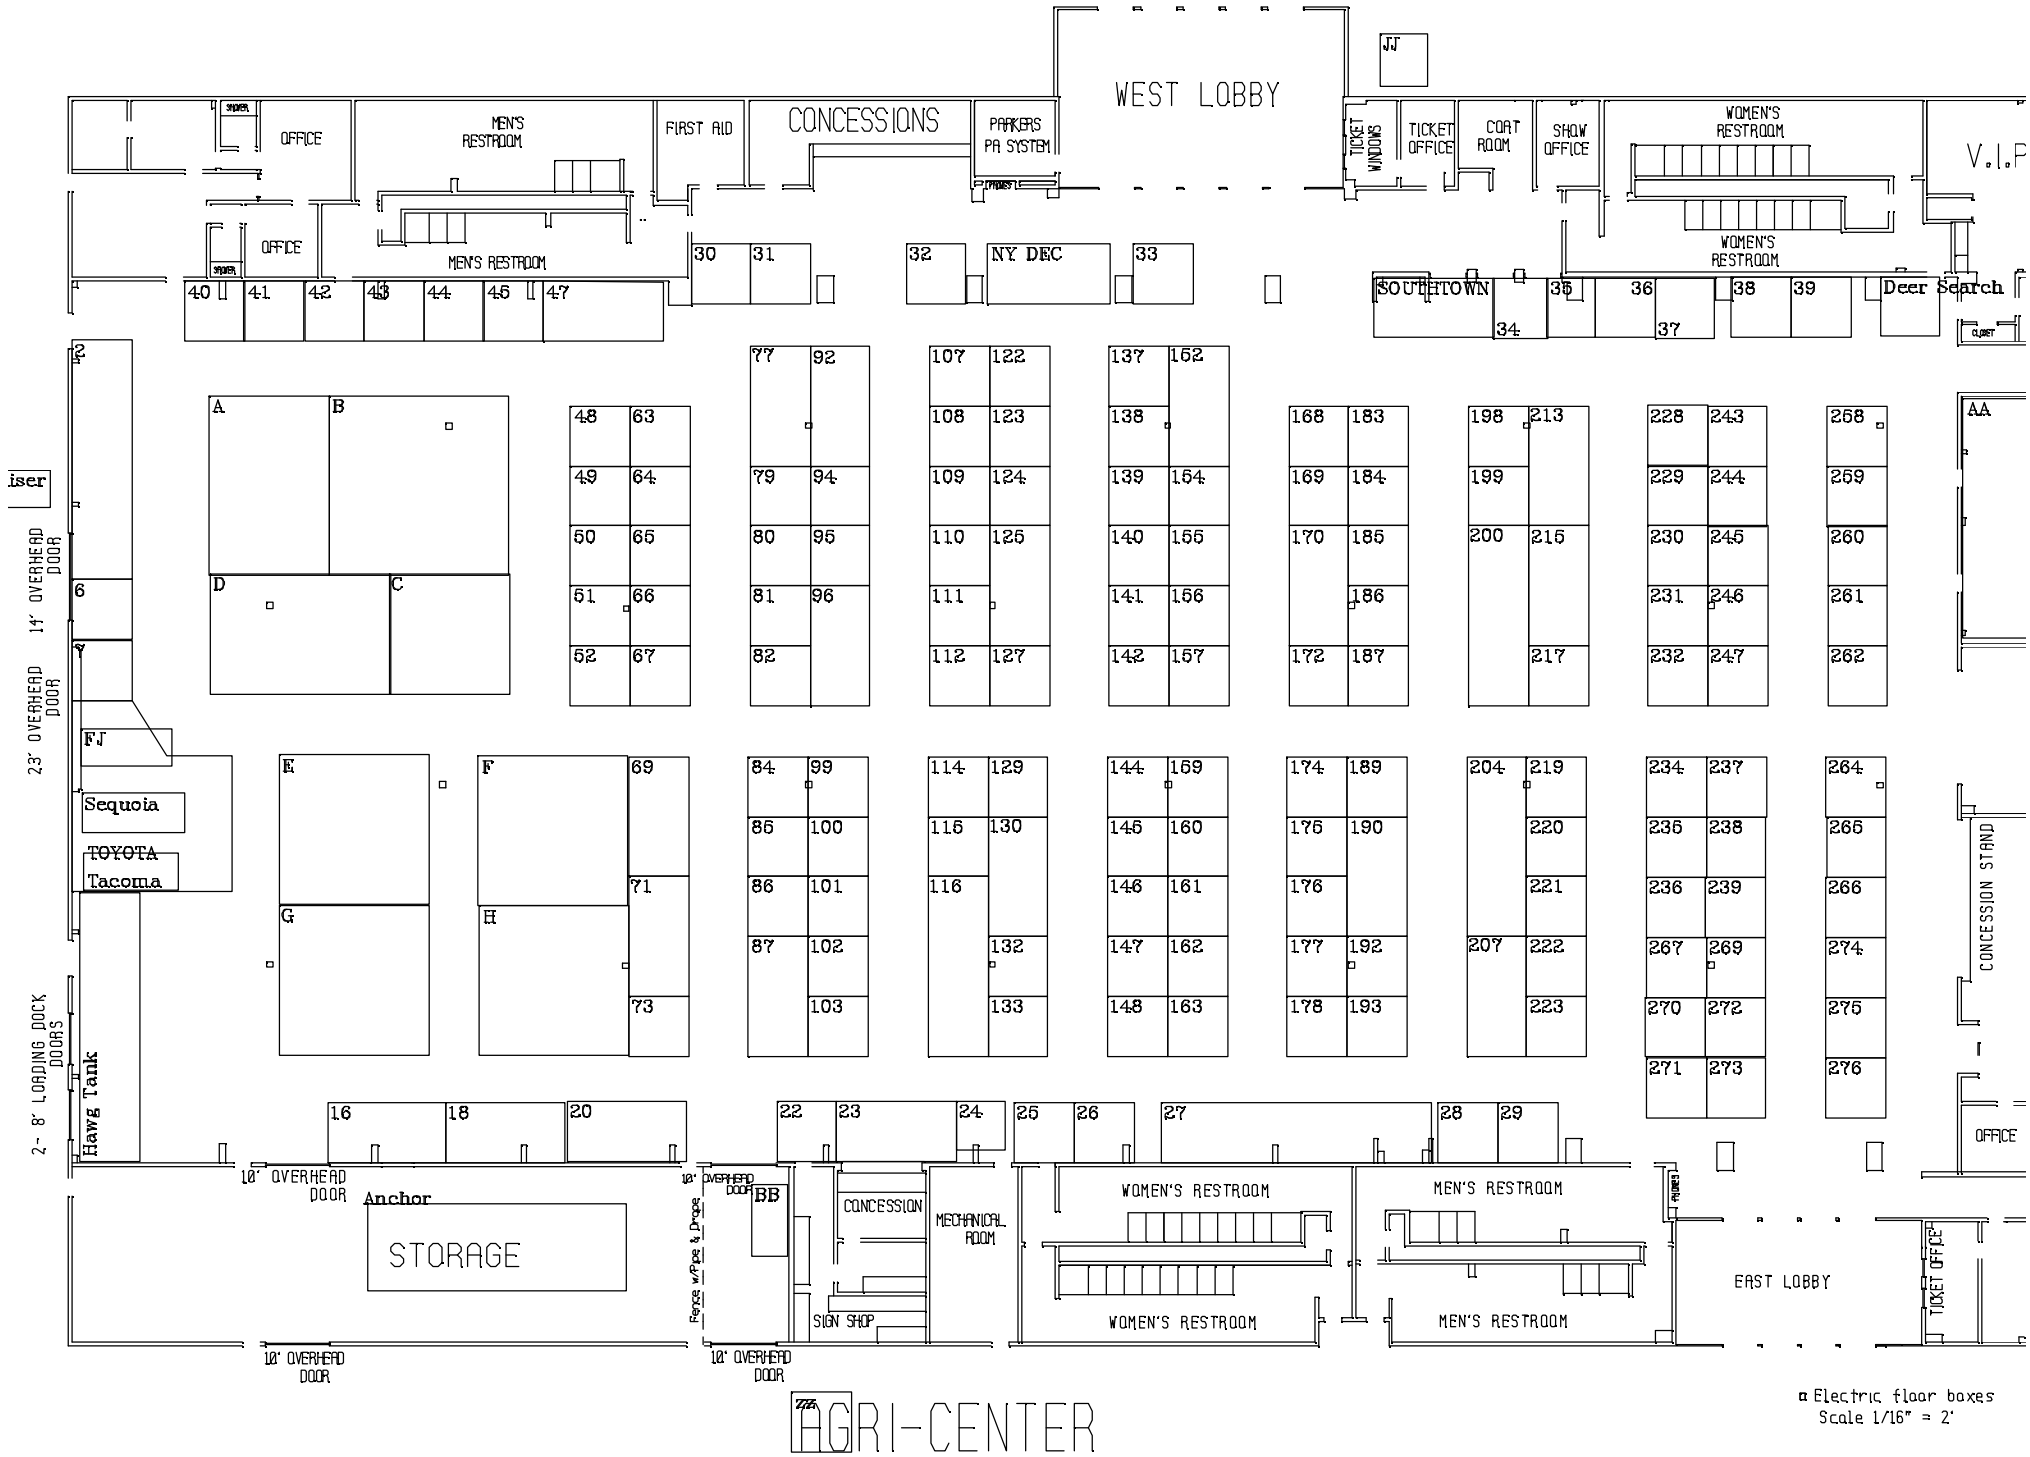
WEST LOBBY
JJ
OFFICE
MEN'S RESTROOM
FIRST AID
CONCESSIONS
PARKERS PA SYSTEM
TICKET WINDOWS
TICKET OFFICE
COAT ROOM
SHOW OFFICE
WOMEN'S RESTROOM
V.I.P
OFFICE
MEN'S RESTROOM
WOMEN'S RESTROOM
NY DEC
SOUTHTOWN
Deer Search
14' OVERHEAD DOOR
23' OVERHEAD DOOR
Sequoia
TOYOTA Tacoma
Hawg Tank
2- 8' LOADING DOCK DOORS
CONCESSION STAND
OFFICE
10' OVERHEAD DOOR
Anchor
STORAGE
BB
CONCESSION
MECHANICAL ROOM
SIGN SHOP
WOMEN'S RESTROOM
MEN'S RESTROOM
EAST LOBBY
TICKET OFFICE
AGRI-CENTER
Electric floor boxes
Scale 1/16" = 2'